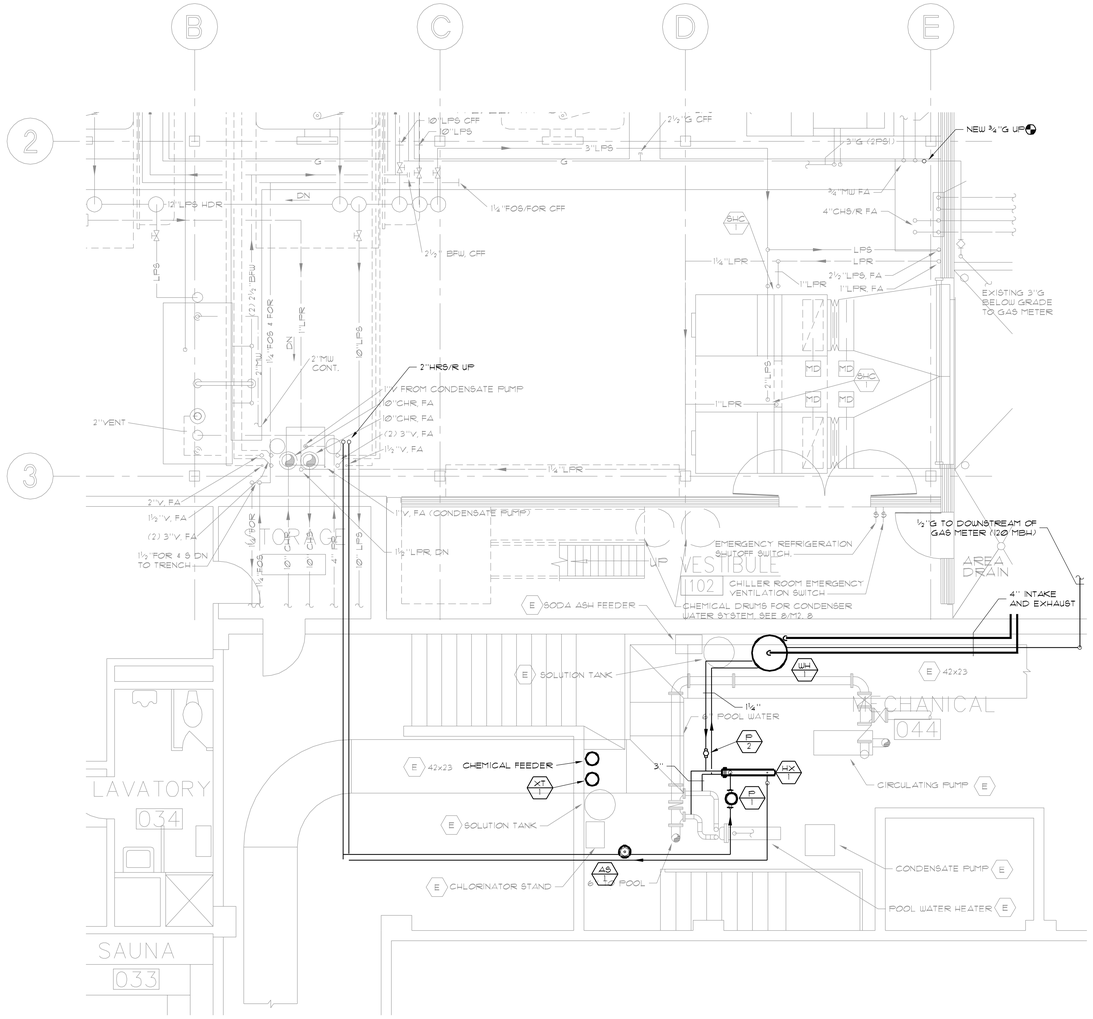

1 M2.1 PARTIAL GROUND LEVEL PLAN

1/4" = 1'-0"

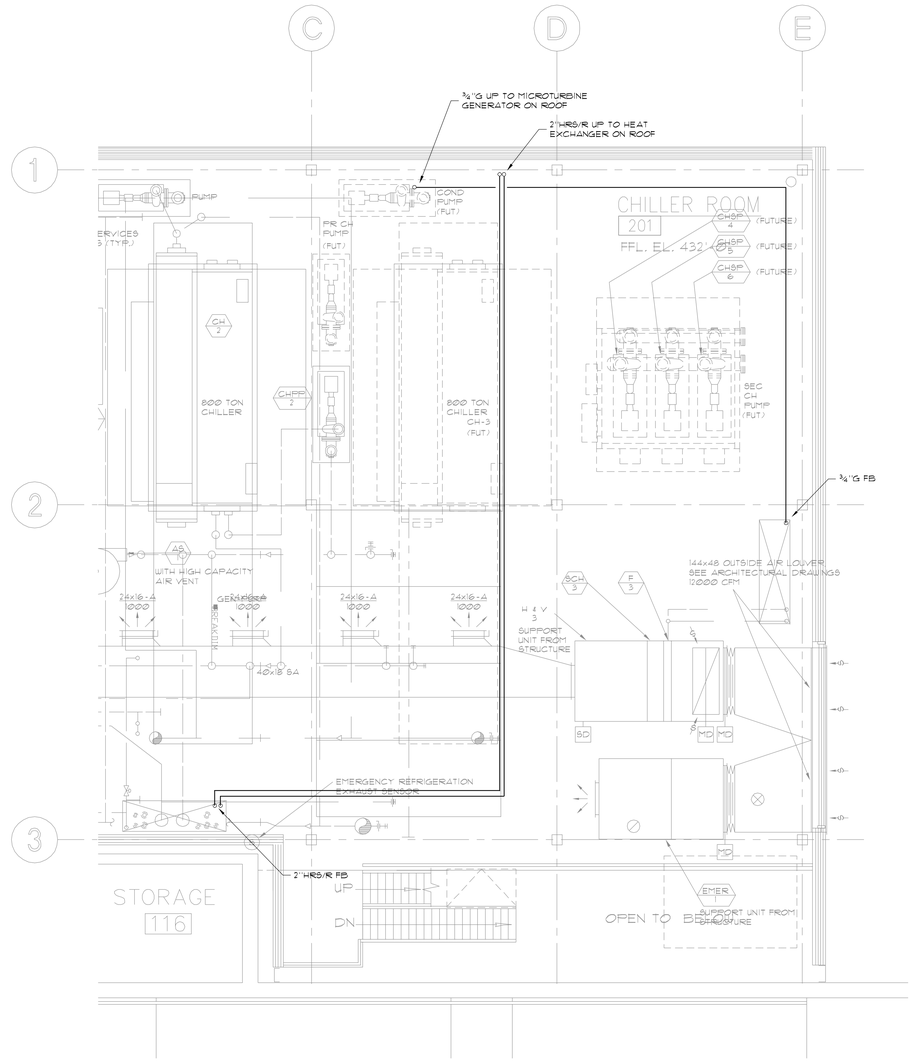

2 M2.1 PARTIAL FIRST LEVEL PLAN

1/4" = 1'-0"

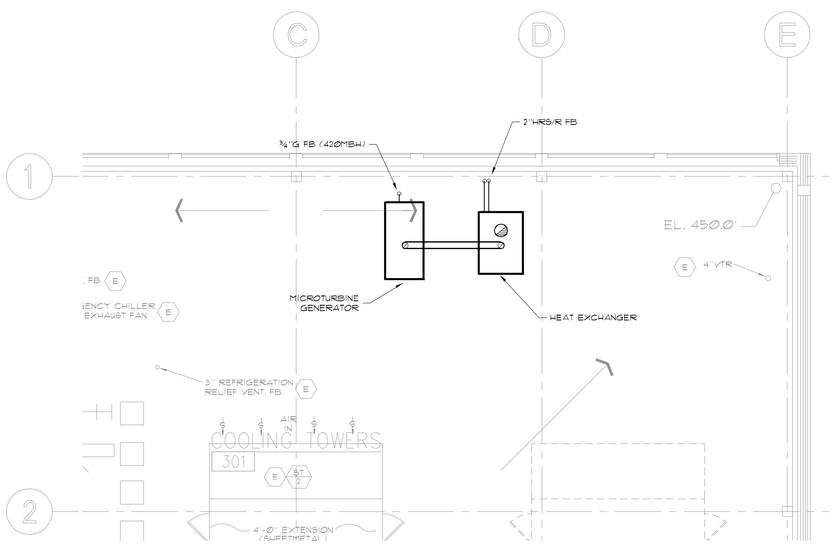

3 M2.3 PARTIAL ROOF PLAN

1/4" = 1'-0"

GENERAL NOTES

1. INSTALL ALL NEW EQUIPMENT WITH ACCESSIBILITY AND MAINTENANCE CLEARANCES AS REQUIRED. VERIFY FINAL LOCATIONS WITH OWNER.

6650 S.W. Redwood Lane
Suite 355
Portland, Oregon 97224
Fax (503) 620-0346
Tel (503) 620-3232

CBG
CONSULTING ENGINEERS

PARTIAL FLOOR PLANS

NEW MICROTURBINE GENERATOR
LEWIS AND CLARK COLLEGE
0615 SW PALATINE HILL ROAD
PORTLAND, OR 97219

REVISIONS:
100% CONSTRUCTION DOCUMENTS

DATE:	07-31-03
JOB No.:	3036.00
SCALE:	1/4"=1'-0"
DRAWN BY:	BJL

M2.1