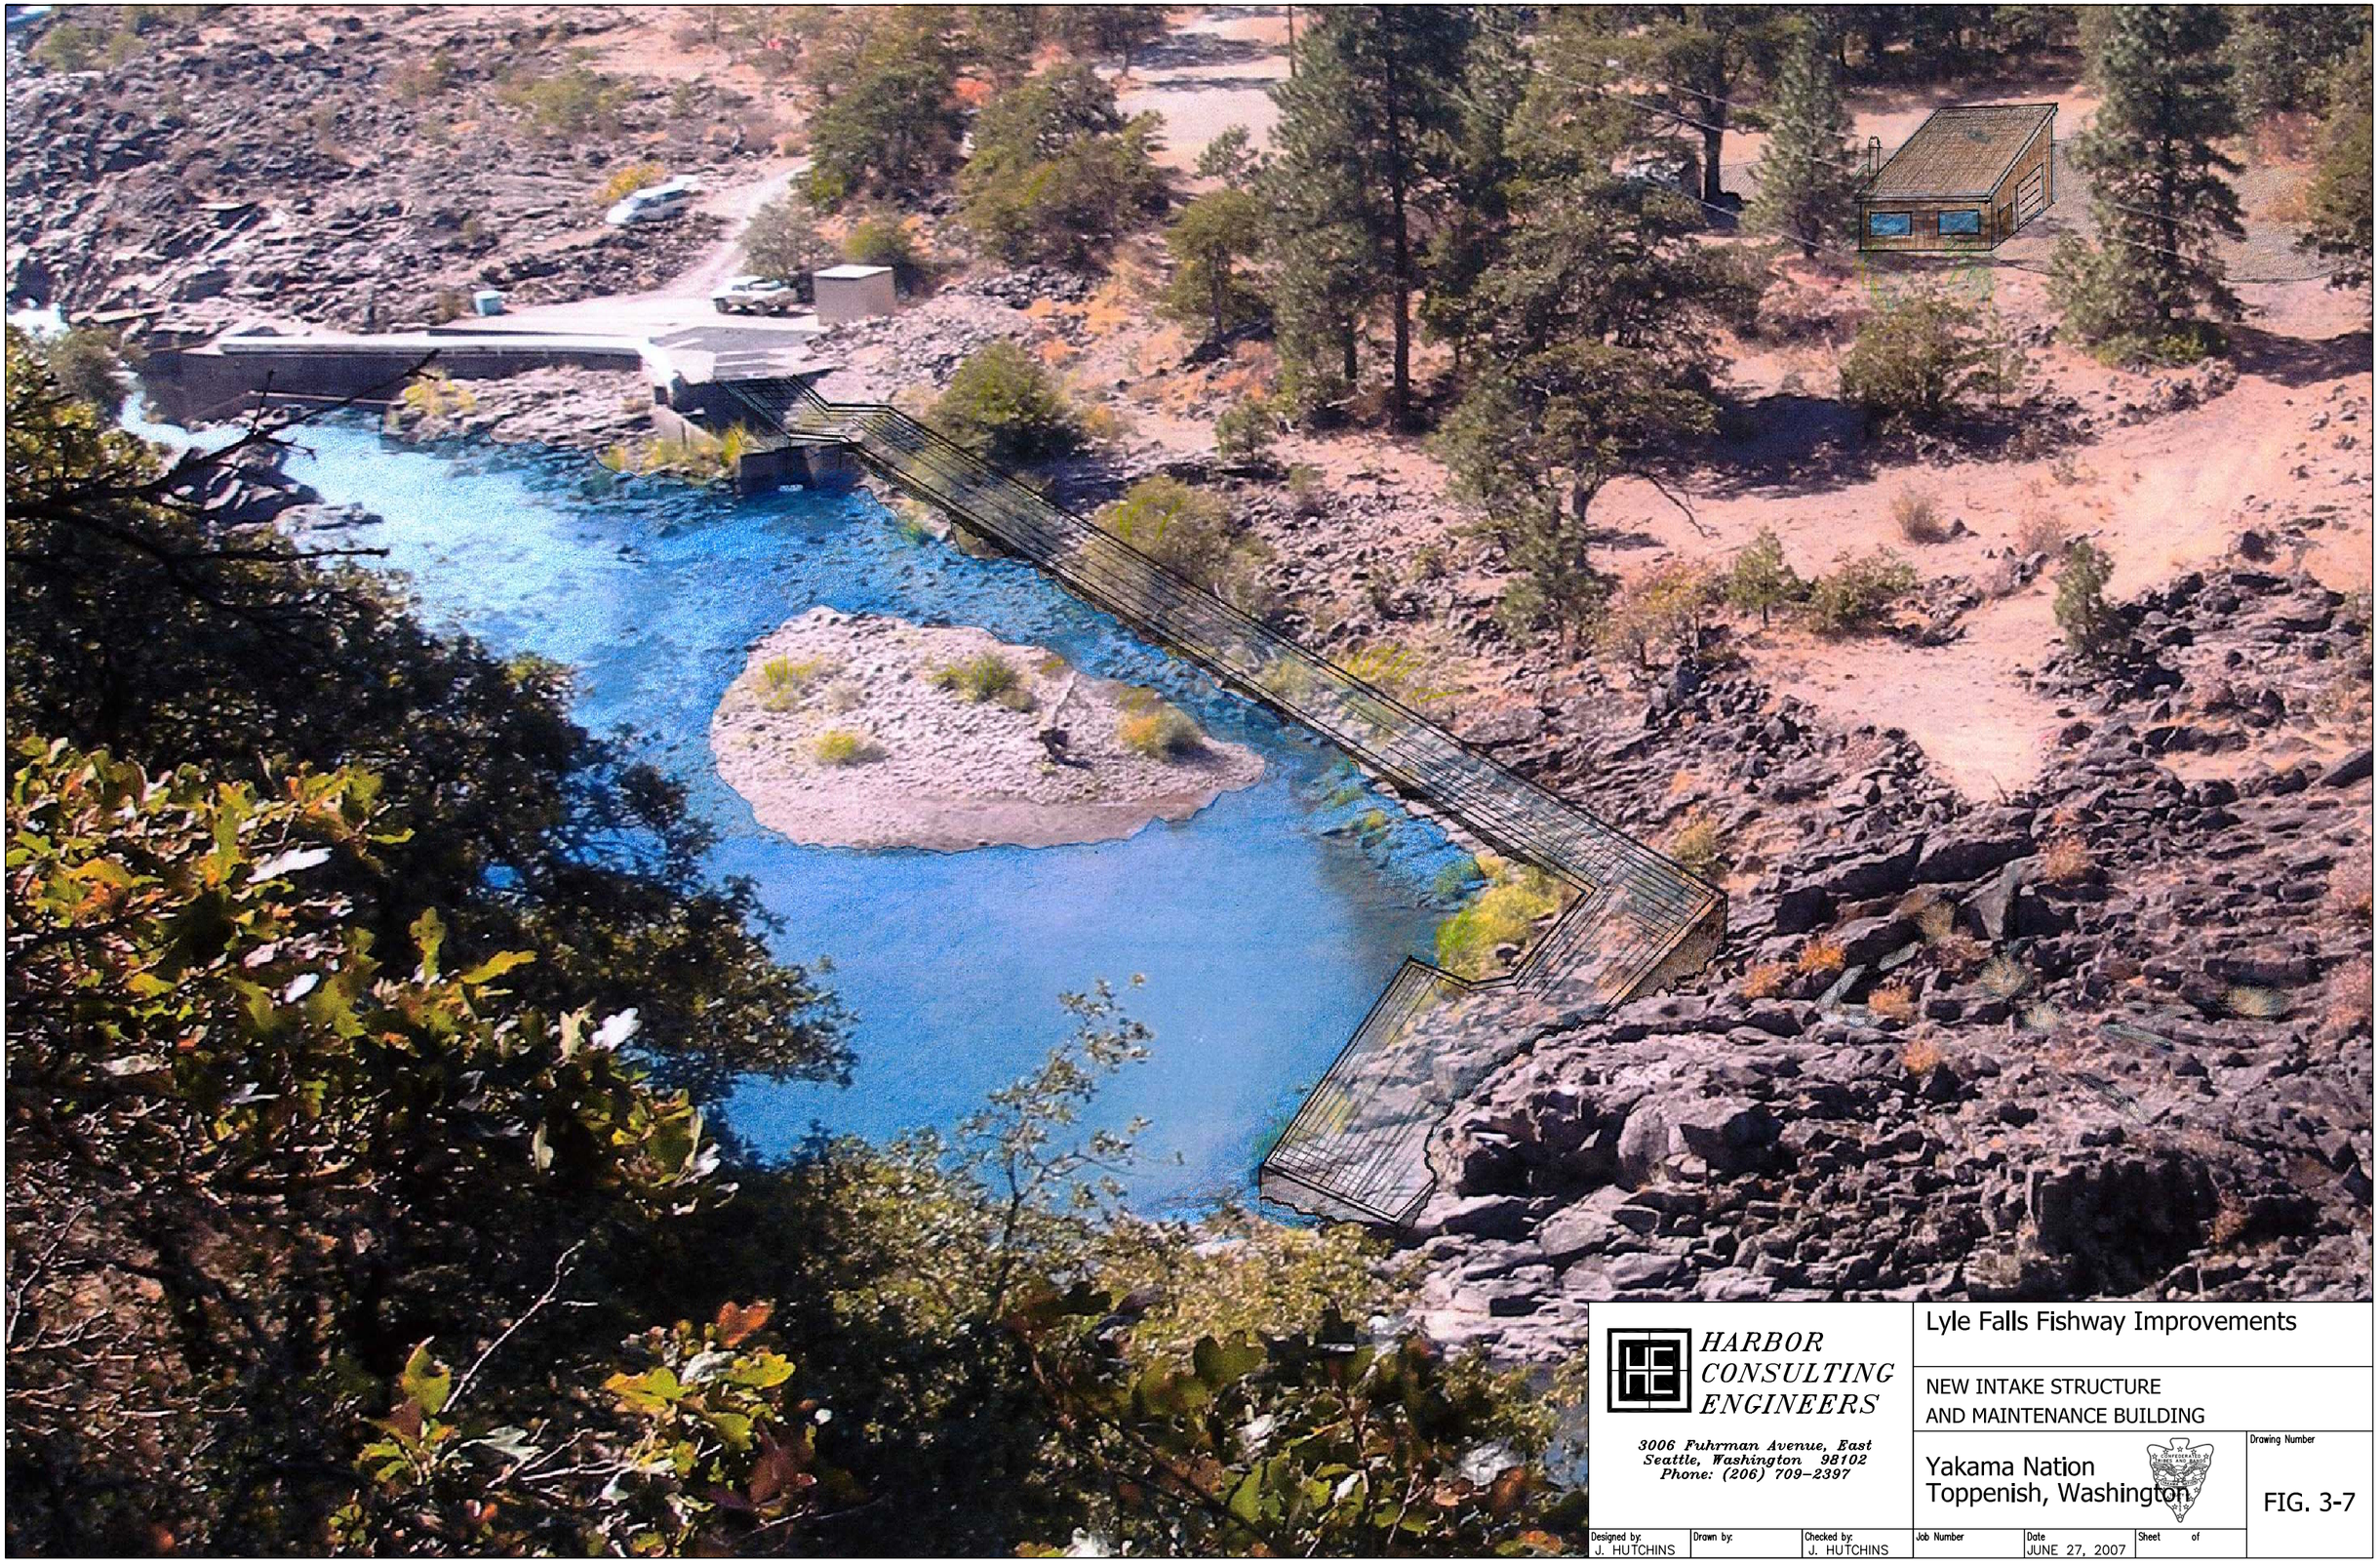

HARBOR CONSULTING ENGINEERS

3006 Fuhrman Avenue, East
Seattle, Washington 98102
Phone: (206) 709-2397

Lyle Falls Fishway Improvements

NEW INTAKE STRUCTURE
AND MAINTENANCE BUILDING

Yakama Nation
Toppenish, Washington

Drawing Number

FIG. 3-7

Designed by:	Drawn by:	Checked by:	Job Number	Date	Sheet of
J. HUTCHINS		J. HUTCHINS		JUNE 27, 2007	