Northwest Hydro Operators Forum 2012

Bill Christman
RusHydro Accident - Session 4

P.U.D.
CHELAN COUNTY
POWER
www.chelanpud.org

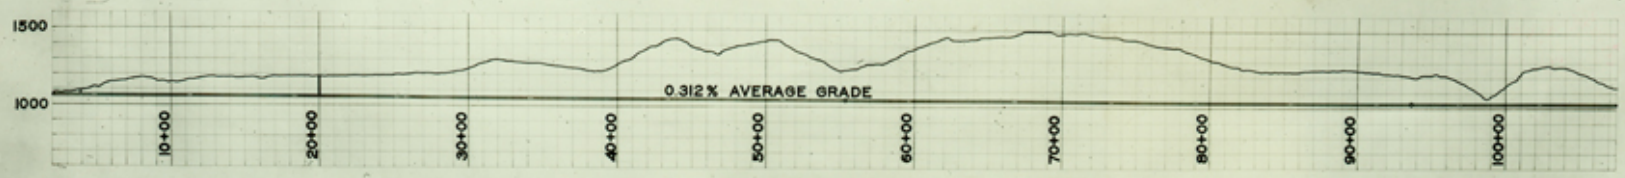

PROFILE OF TUNNEL
STATIONS 2+00 TO 107+50
SCALE-1"=300'

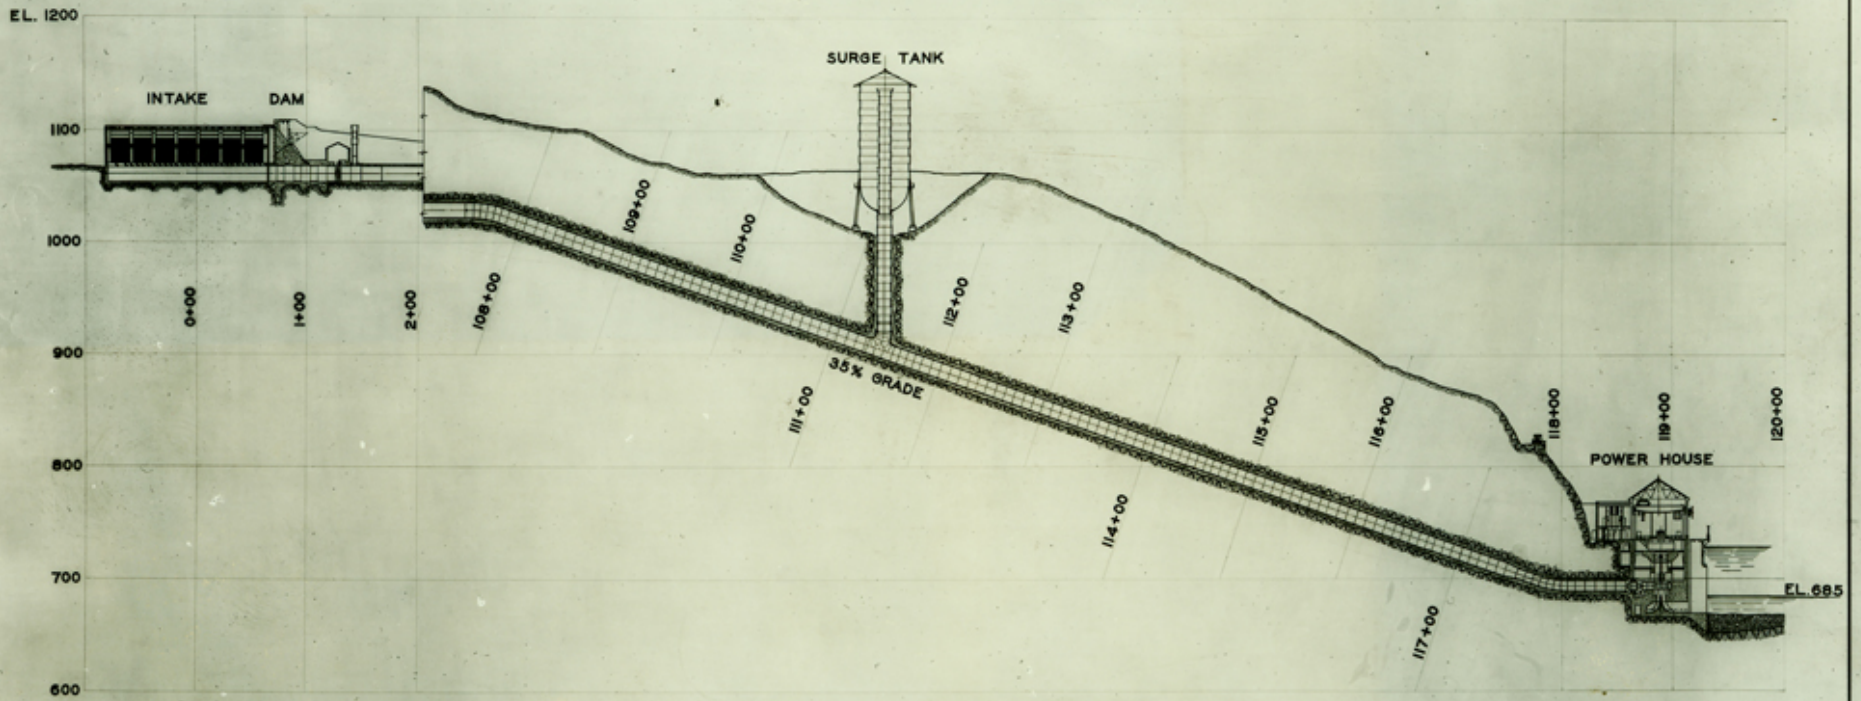

PROFILE OF INTAKE, PENSTOCK & POWER HOUSE
SCALE-1"=40'

CHELAN PROJECT
INITIAL DEVELOPMENT
SECTIONAL PROFILE
THE WASHINGTON WATER POWER COMPANY
SPOKANE, WASHINGTON
F 2832

F 7206

Bill Christman
Engineering Services Manager
Chelan County PUD
(509) 661.4283
bill.christman@chelanpud.org

P.U.D.
CHELAN COUNTY
POWER
www.chelanpud.org