Attachment #2 – Tower Footing Design Drawings

153516

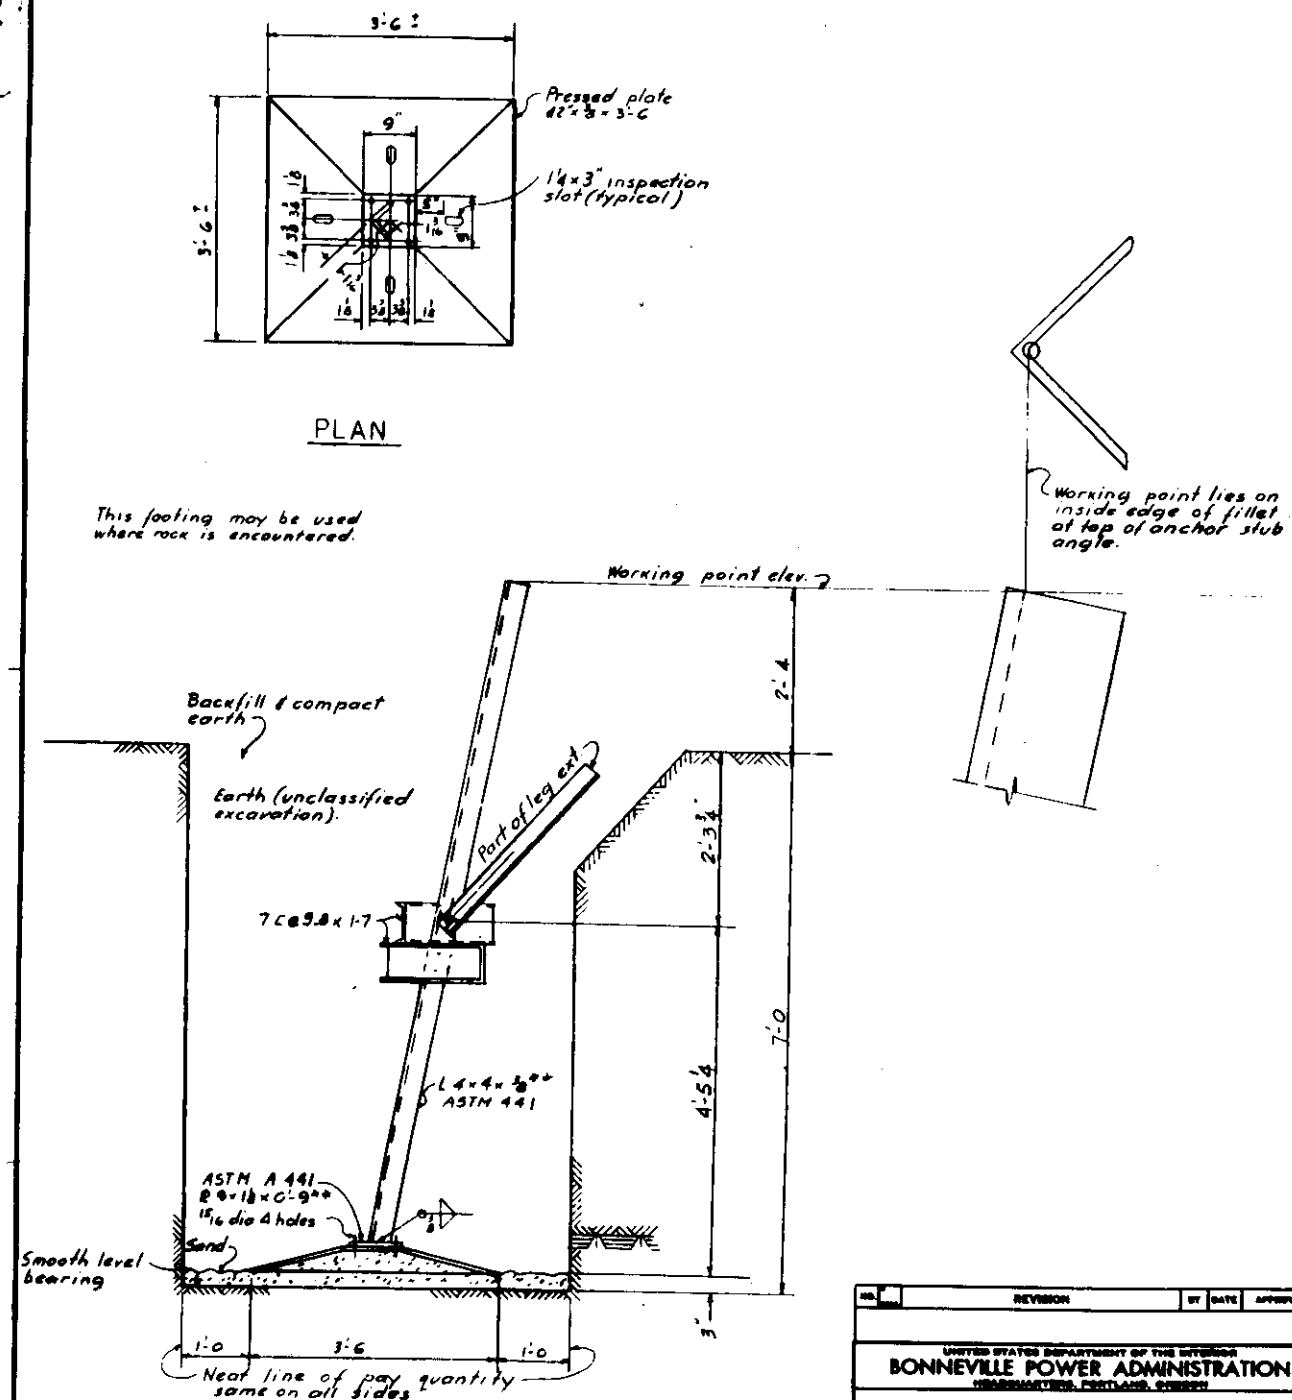

Note: This footing may be used on 50', 70', 85', and 100' tower body incl. ground wire

DRAWING NO.	SHEET	TITLE
REFERENCE DRAWINGS		

NO.	REVISION	BY	DATE	APPROVED

UNITED STATES DEPARTMENT OF THE INTERIOR
BONNEVILLE POWER ADMINISTRATION
HEADQUARTERS, PORTLAND, OREGON

230 KV SINGLE CIRCUIT TRANSMISSION TOWERS
MWT. 12,750 LBS
TYPE 2A PLATE FTG.

Designed: Date: Approved: Date: 4-26-72
Drawn: A.B. Checked: S.R. Date: 2-11-72 Sheet 1 of 1
Dwg. 153516 DTS-B STD.

C - For Contract Construction
FA - For Force Account Construction R - For Record

30